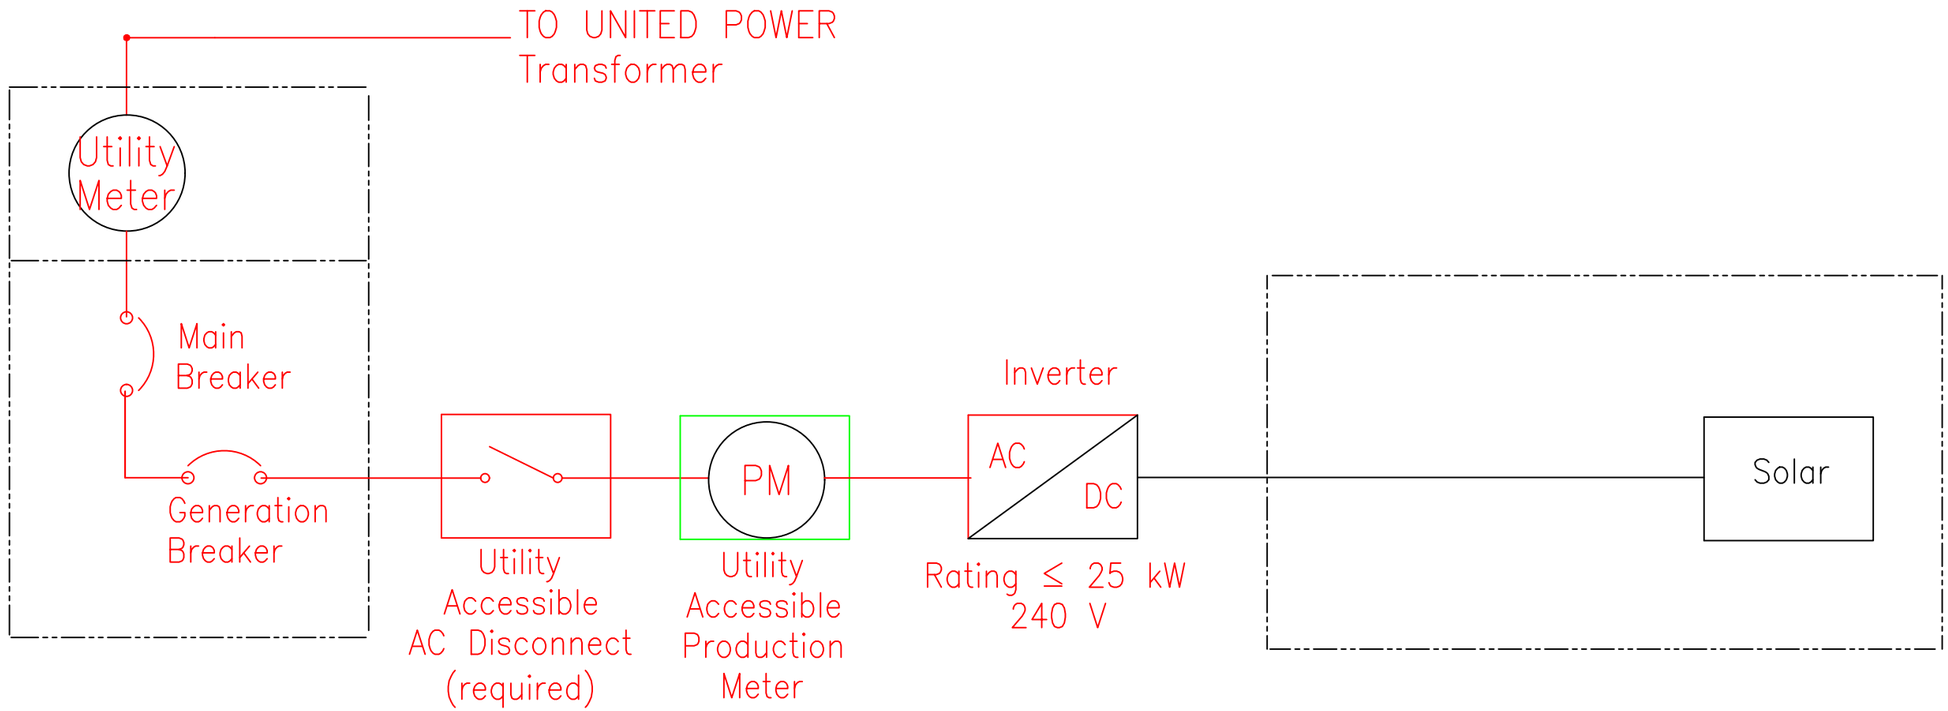

NOTES:

1. Wiring from inverter must be connected on top side of PM

Drawing Title
Mfgr. Reference Drawings
Dwg. No.
M.F.
PRELIMINARY – FOR REVIEW
Revision
TJB Dsn.
xx Appd.
6/29/23 Date
No.
7 6 5 4 3 2 1

Interconnection Standards
One Line Diagram
Solar w/Storage Single Line
Inverter Nameplate Rating ≤ 25 kW, 240 V
UNITED POWER, INC.
BRIGHTON, COLORADO
Design: Scale: Contract:

UNITED POWER
18551 EAST 160th AVENUE
P.O. BOX 929
BRIGHTON, COLORADO
80601

Dwn: TJB Date: 06/29/23
Appd: xx Date: xx/xx/xx

IS–25kW